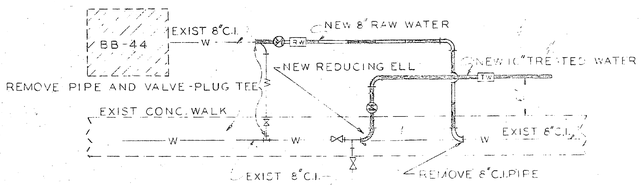

ENLARGEMENT SHOWING TIE-INS FOR RAW AND TREATED WATER MAINS
SCALE 1"=10'

CONNECT EXIST. 8" WATER TO NEW MAIN. PROVIDE NEW VALVE REMOVE EXIST VALVE AND PLUG OLD LINE

INSTALL 10"X10"X6"-6" CROSS ON EXIST MAIN WITH VALVES AS SHOWN

SEE YARD PIPE PLAN FOR LAYOUT OF PIPING IN THIS AREA

RESERVOIR

ELEVATED WATER TANK

S-BB-25

POE ROAD

CLINTON ST.

MARINES ROAD

GRACE LANE

BB-27

BB-261

BB-54

BB-44

BB-177

CONNECT EXIST. 8" WATER TO NEW MAIN PROVIDE NEW VALVE. REMOVE EXIST VALVE AND PLUG OLD LINE.

PROVIDE ROWY. BOXES FOR EXIST VALVES

16" R.C. PIPE OUTFALL DRAIN LINE

PLAN-TREATED WATER TRANSMISSION MAIN
SCALE 1"=50'

LEGEND

- EXIST. ROADS (WALKS)
- " BUILDINGS
- " WOODS LINE & TREES
- " INDIVIDUAL TREES
- " SPOT ELEVATIONS
- " WATER MAINS
- " SAN. SEWER
- " OVHD POWER LINE
- " U.G. ELECT. CABLE
- " U.G. TELEPHONE CABLE
- NEW STRUCTURES
- " ASPHALT PAVEMENT
- " TREATED WATER TRANS MAIN
- " RAW WATER MAIN
- " DRAINAGE PIPE
- " CHAIN LINK FENCE

GRAPHIC SCALES

1" = 10'-0" 0 5' 10' 20' 30' 40' 50'

1" = 50'-0" 0 50' 100' 150' 200' 250'

SATISFACTORY
for THE COMMANDING GENERAL
MARINE CORPS BASE, CAMP LEJEUNE, N.C.
DATE

SATISFACTORY TO
THE QUARTERMASTER GENERAL OF THE MARINE CORPS
DATE

APPROVED
for CHIEF OF BUREAU OF YARDS AND DOCKS
DATE

REVISION	DATE	APPD.	DESCRIPTION

P.W. DRAWING NO.

MARINE CORPS BASE
CAMP LEJEUNE, N. C.
ATLANTIC DIV., NAV. FAC. ENG. COMMAND, NORFOLK, VA.

WATER TREATMENT PLANT
COURTHOUSE BAY

WATER DISTRIBUTION
PLANS & DETAILS

DES	O.E.E. Gunter
DRWN	O.E.E. Gunter
TR	O.E. Gunter
CHK	A.P. Mayes
SUPV	A.P. Mayes
IN CHARGE	A.P. Mayes
LANTDOCKS	
RVD BY	W.W. Smith
BR MGR	
DIR DES	J. Davis

APPROVED Chas. E. Brookfield DATE Dec. 10 1965
PUBLIC WORKS OFFICER

SCALE GRAPHIC | SPEC 88313-57
SHEET 19 OF 21 | NBy 88313
NAVFAC DRAWING NO. 1108389

N62470-68-B-0020